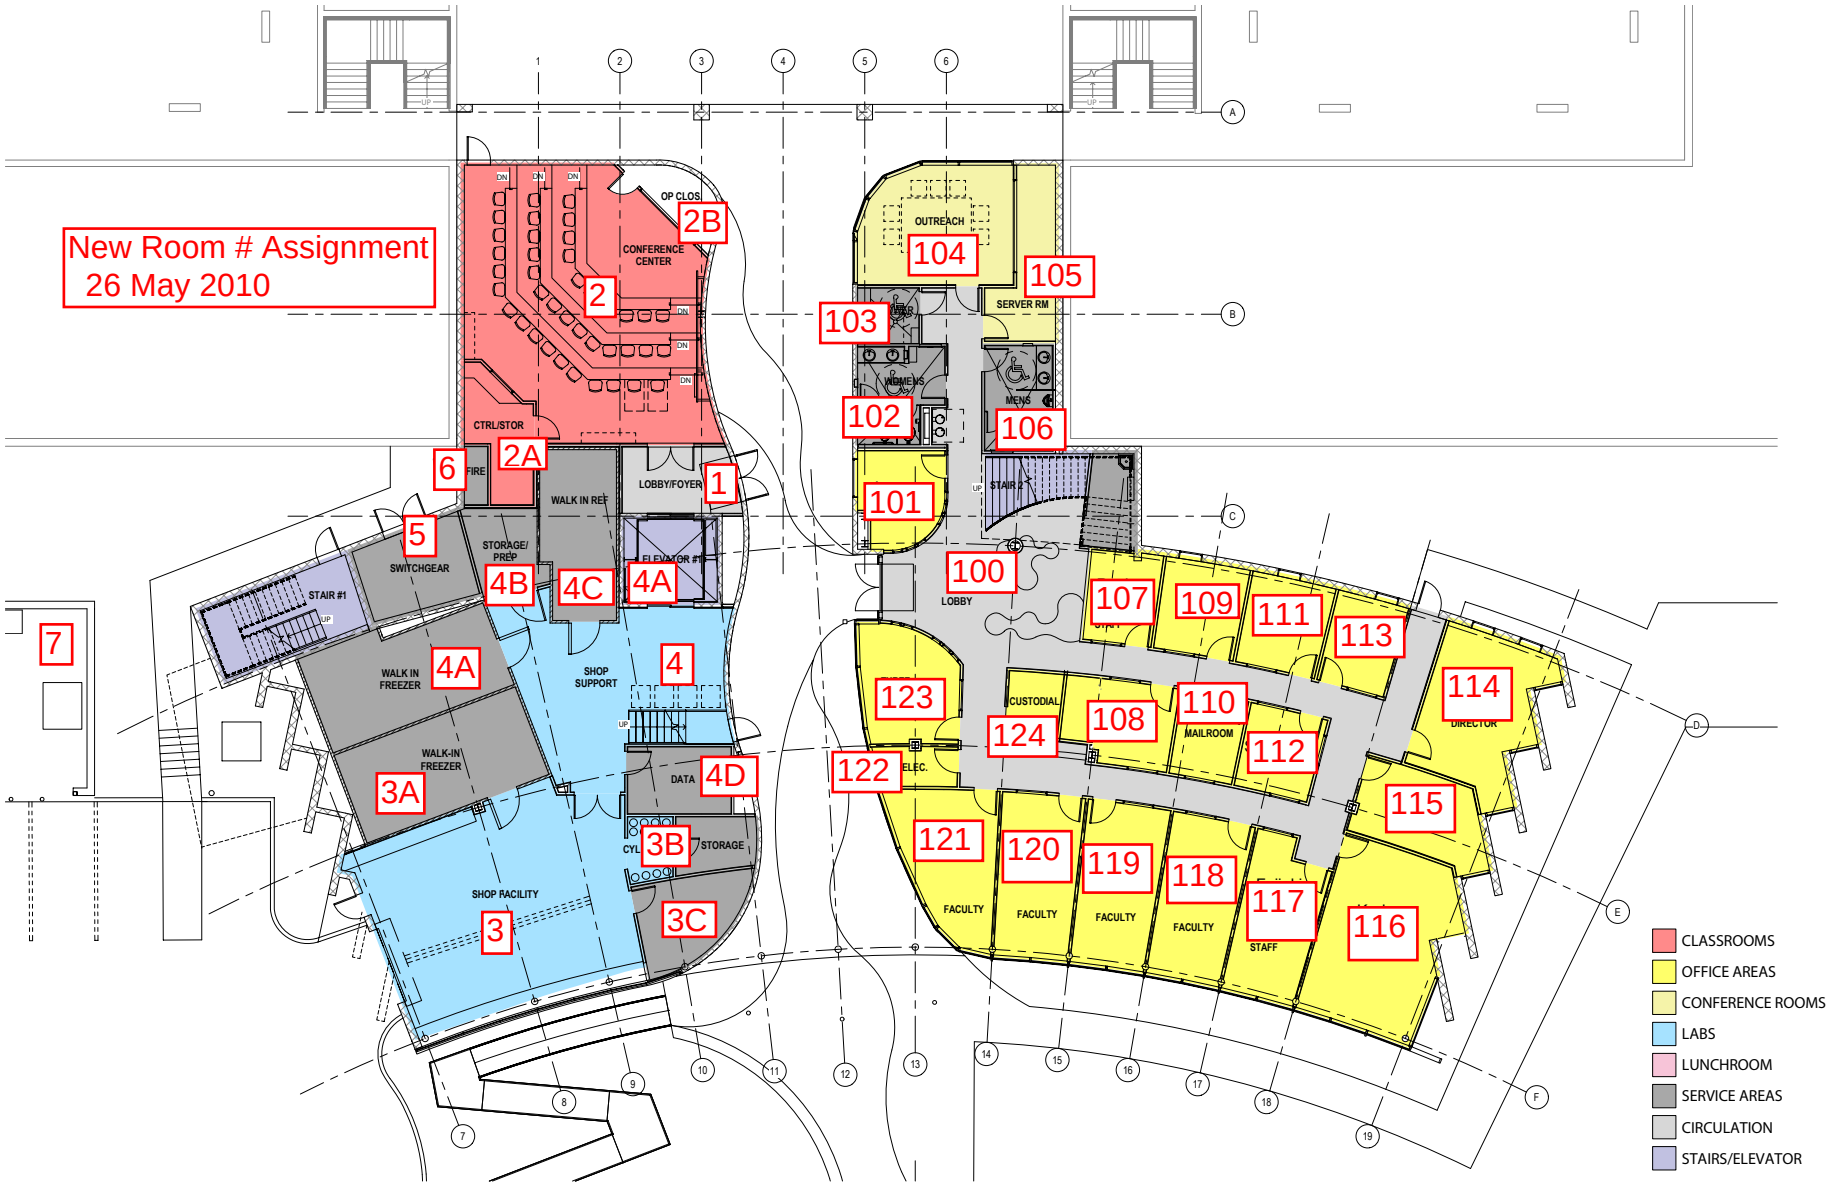

C-MORE HALE, BIOMEDICAL SCIENCES BUILDING,
RESEARCH FACILITY ADDITION

FIRST FLOOR PLAN

GROUP 70
INTERNATIONAL

26 JANUARY 2009